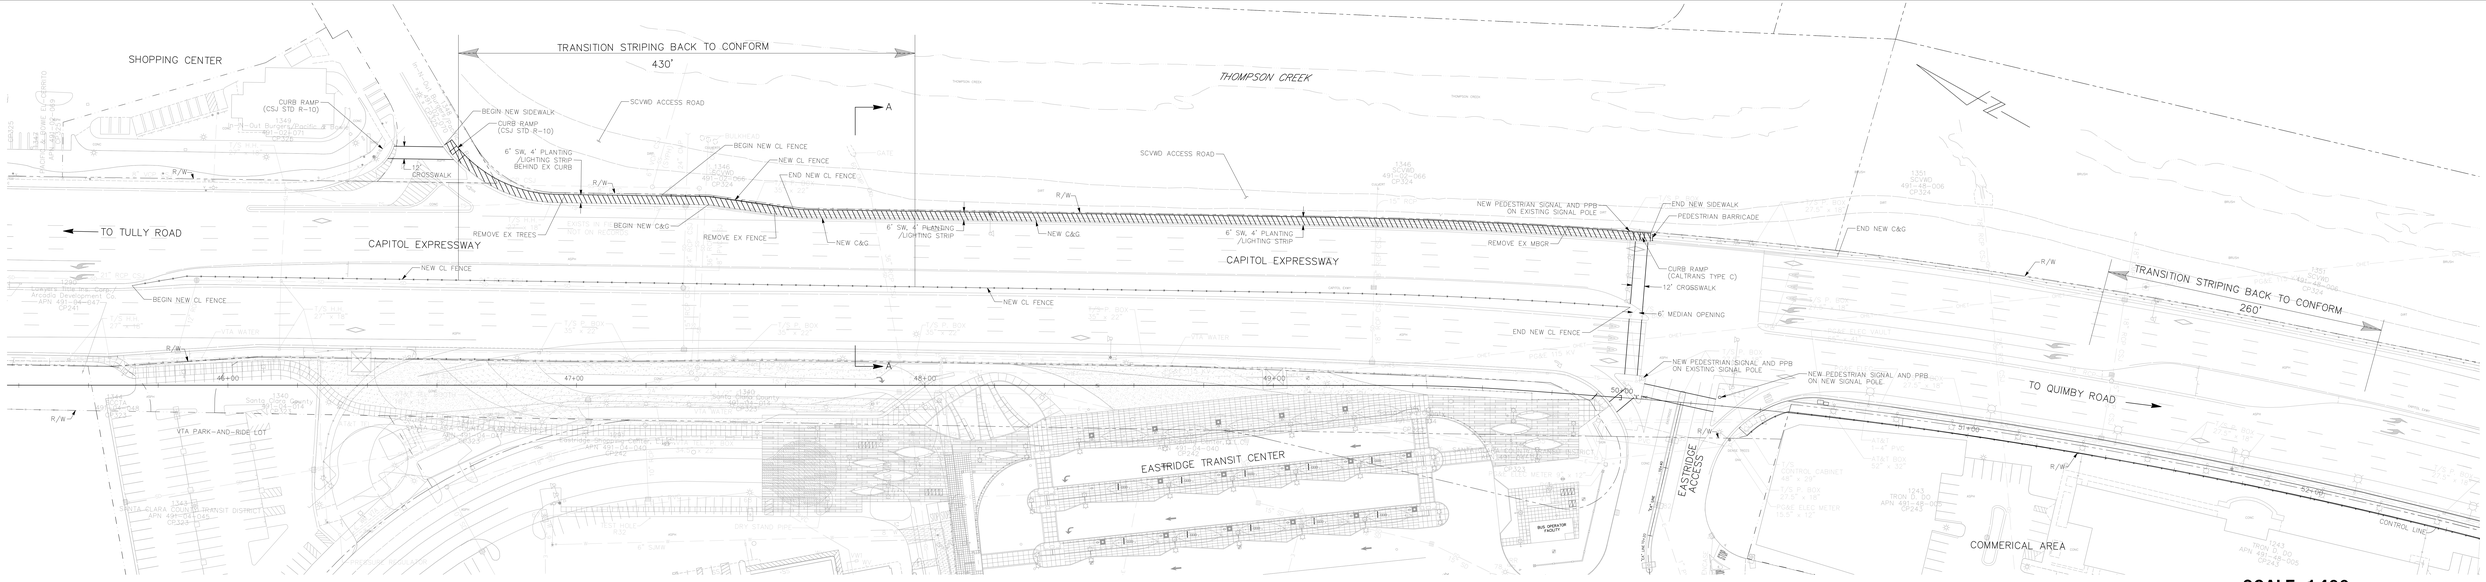

SCALE: 1:400

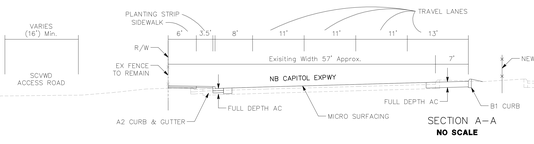

SECTION A-A
NO SCALE

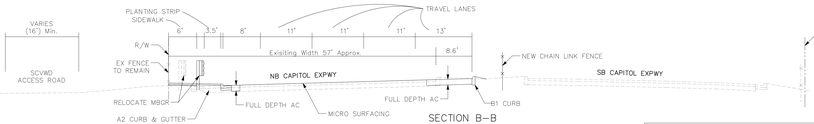

SECTION B-B
NO SCALE

Rajappan&Meyer
CONSULTING ENGINEERS INC
1038 Leigh Ave., Suite 100 San Jose, CA 95126
PHONE: (408) 280-2772 FAX: (408) 280-6803

CAPITOL EXPRESSWAY
PEDESTRIAN CONNECTION TO EASTRIDGE TRANSIT CENTER
CONCEPTUAL LAYOUT

APRIL 3, 2015