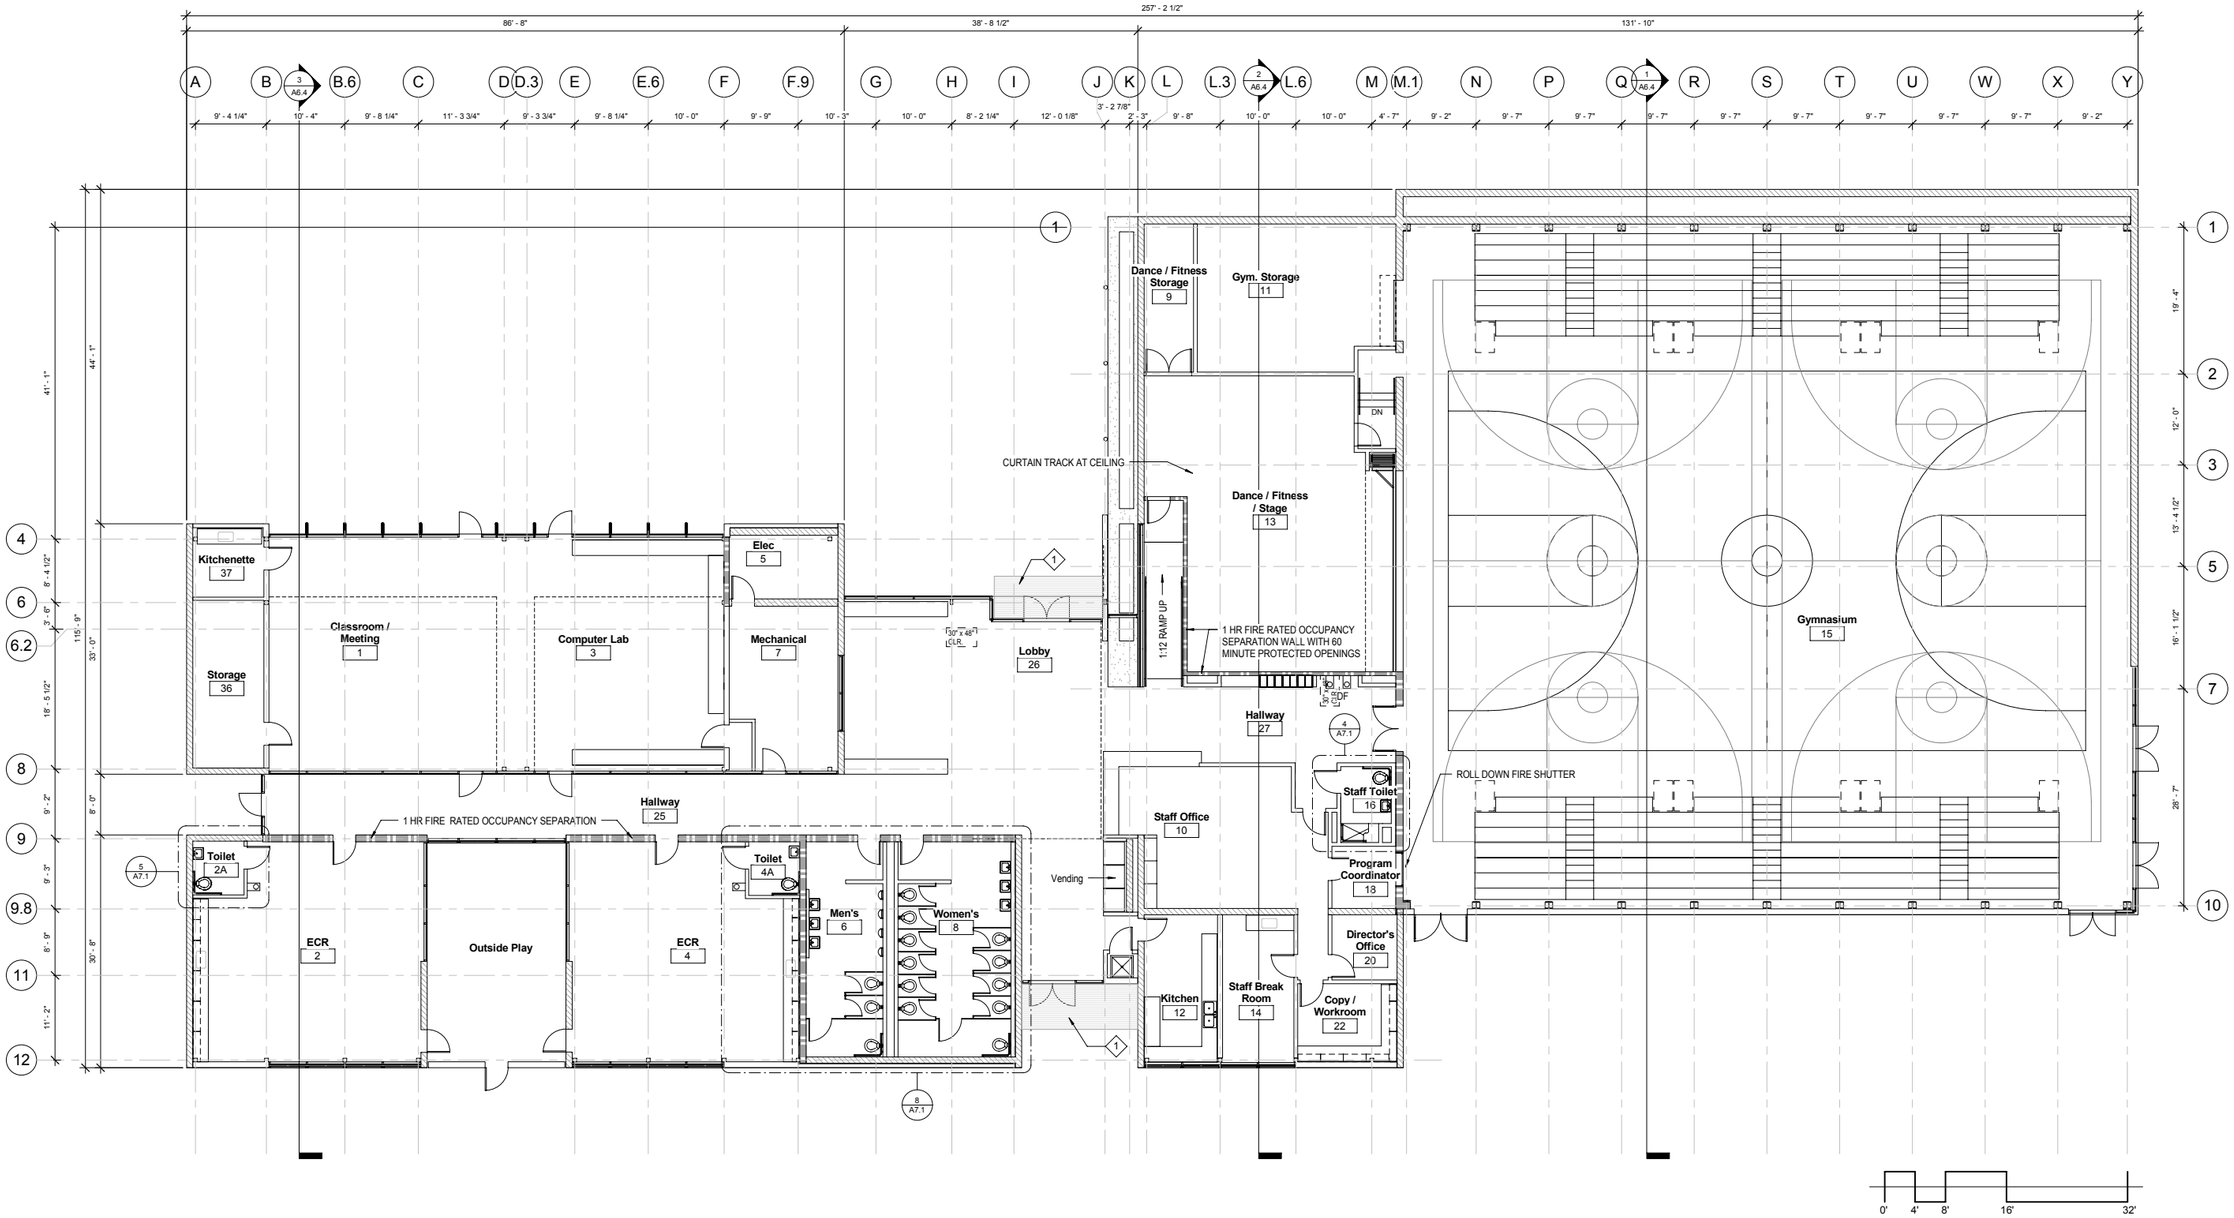

carrierjohnson

architecture for urban environments

494 9TH STREET
OAKLAND, CALIFORNIA 94607

TEL 510 893 4400
FAX 510 893 4401

G.R. CARRIER, ARCHITECT

EDENVALE COMMUNITY CENTER

SAN JOSE, CALIFORNIA

FLOOR PLAN

07.17.07